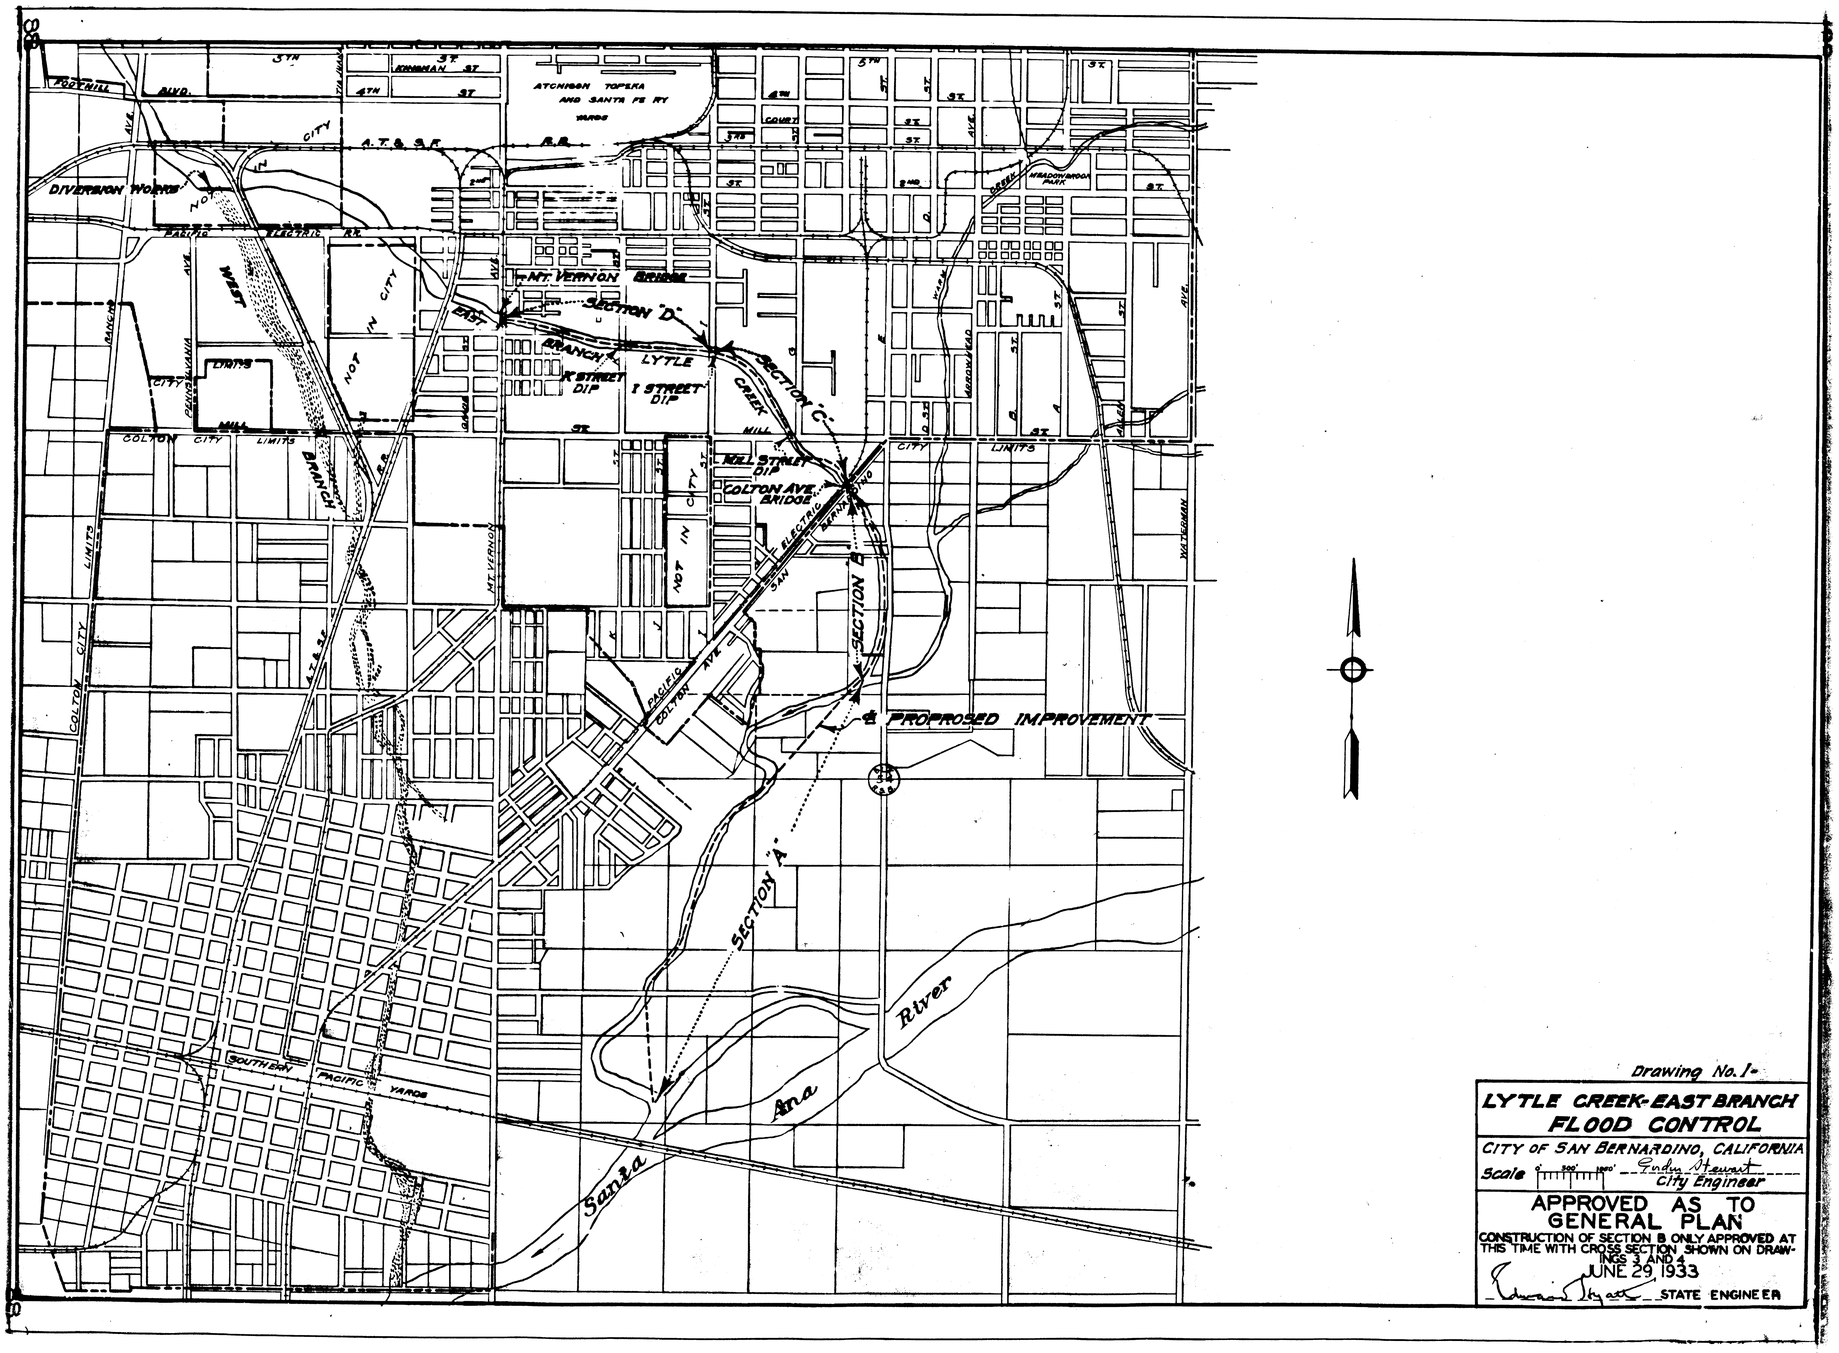

Drawing No. 1

LYTLE CREEK-EAST BRANCH
FLOOD CONTROL

CITY OF SAN BERNARDINO, CALIFORNIA

Scale 0' 500' 1000' — Sydney Hewitt, City Engineer

APPROVED AS TO GENERAL PLAN

CONSTRUCTION OF SECTION B ONLY APPROVED AT THIS TIME WITH CROSS SECTION SHOWN ON DRAWINGS 3 AND 4

JUNE 29, 1933

Edward Hyatt — STATE ENGINEER