PLAN

Showing Sidewalks on East side of "T" Street from the Centre Line of Third Street to the Centre Line of Eighth Street

Scale ~ 1-in = 60 ft.

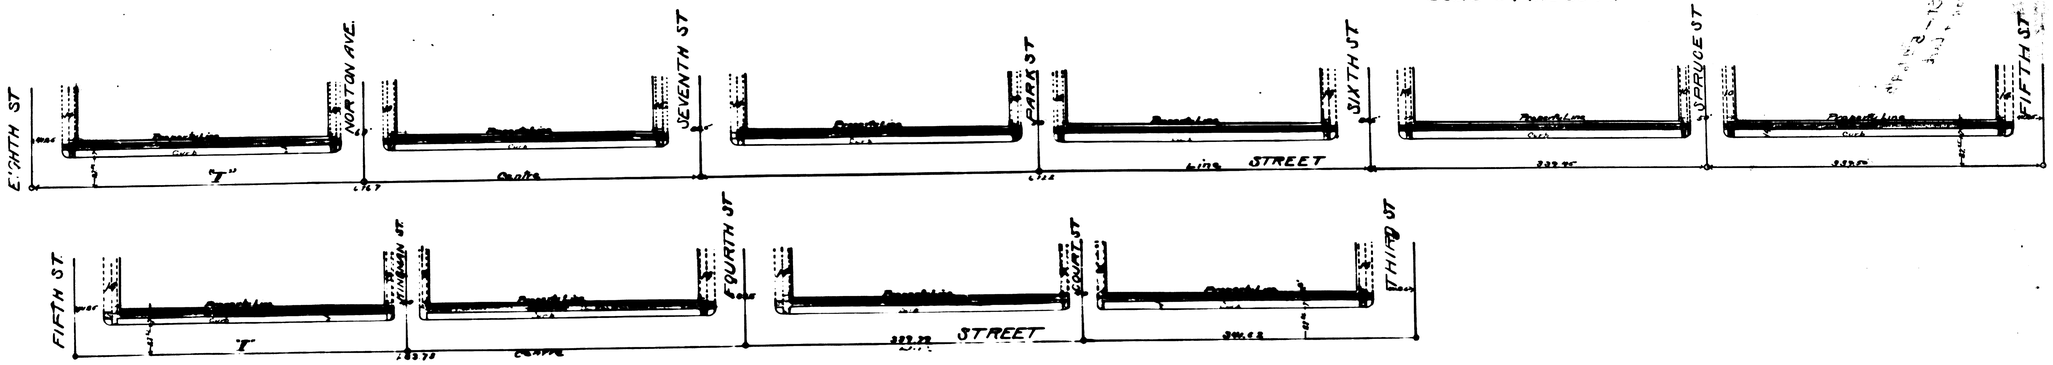

Intersection Of Two Fourteen foot Sidewalks Scale 1/4" = 1 foot

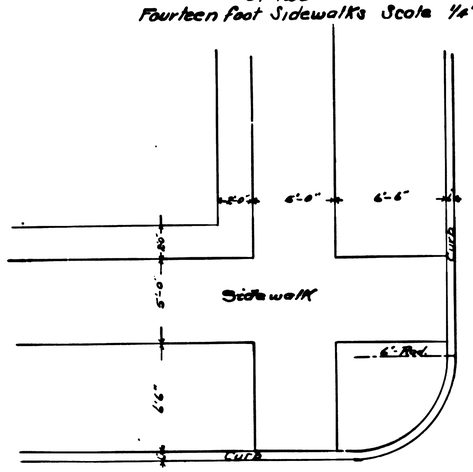

Intersection Of a Fourteen Ft. and a Ten-Ft. Sidewalk Scale 1/4" = 1 ft.

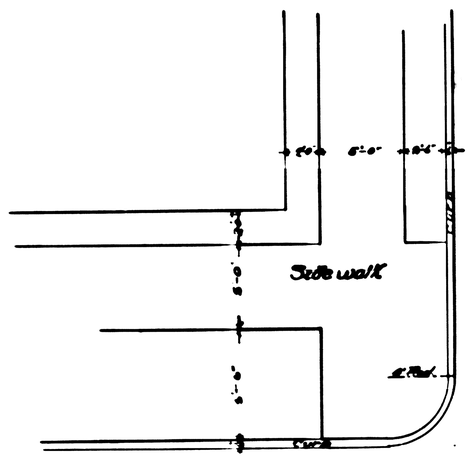

Intersection Of a Fourteen Ft. and an Eight Ft. Sidewalk, Scale 1/4" = 1 ft.

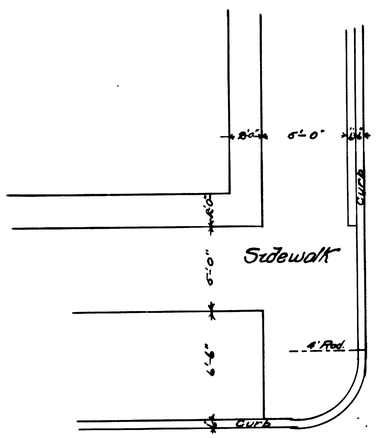

ABBREVIATIONS.

ST. INDICATES	STREET
AVE. "	AVENUE
℄ "	CENTER LINE
FT AND ' "	FOOT OR FEET
IN AND " "	INCH OR INCHES
No "	NUMBER
= "	EQUALS
DITTO "	DITTO

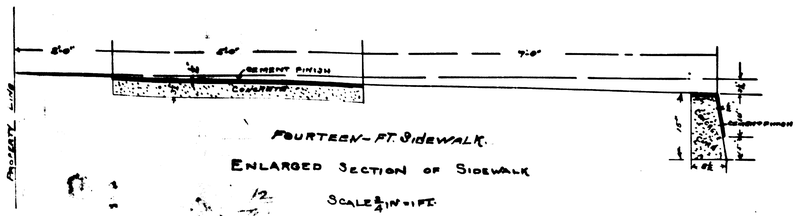

FOURTEEN-FT. SIDEWALK.

ENLARGED SECTION OF SIDEWALK

SCALE 3/4 IN = 1 FT.

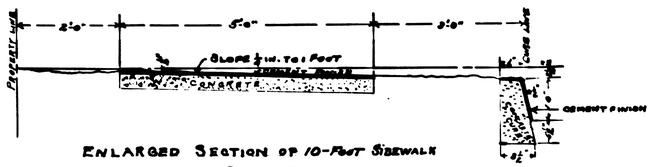

ENLARGED SECTION OF 10-FOOT SIDEWALK

SCALE 3/4 IN = 1 FT.

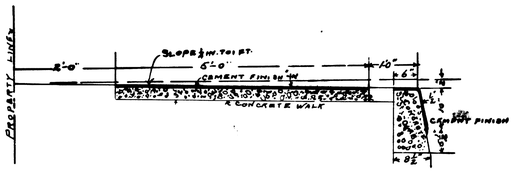

ENLARGED SECTION OF 8-FT. SIDEWALK

SCALE 3/4 IN = 1 FT.

No. 67

PLAN AND SECTIONS OF SIDEWALK AND CURB ON "T" ST. FROM FIFTH ST. TO NINTH ST.

CITY OF SAN BERNARDINO

PLAN

Showing Sidewalks on East side of "T" Street from the Centre Line of Third Street to the Centre Line of Eighth Street

Scale ~ 1-in = 60 ft.

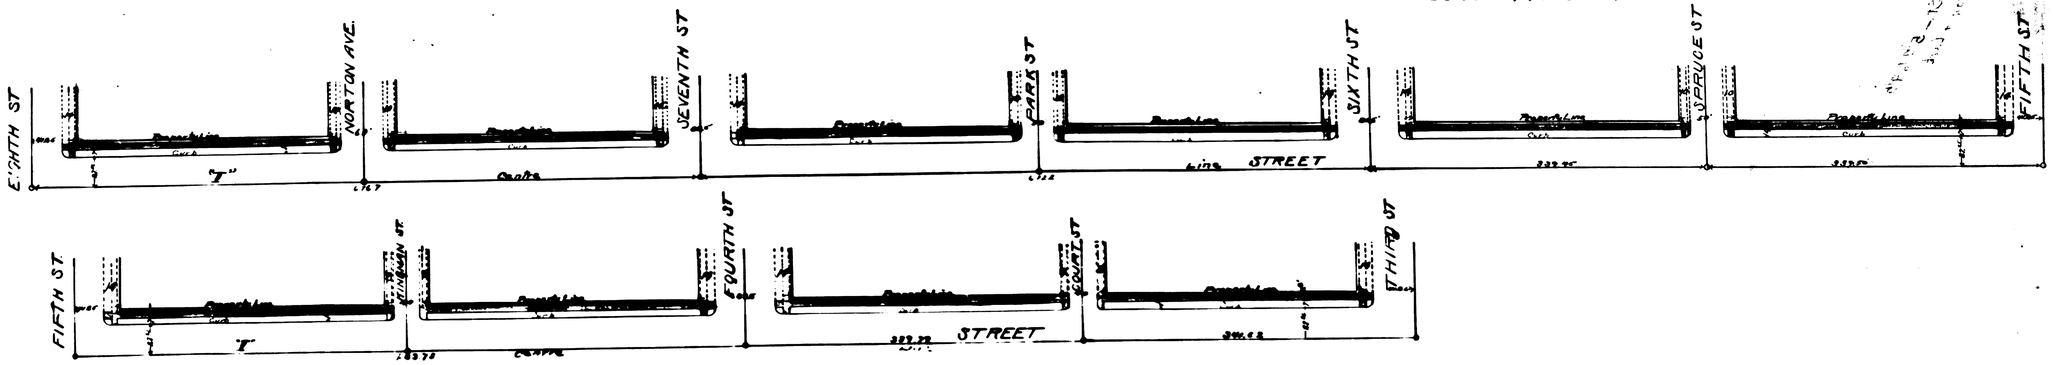

Intersection Of Two Fourteen foot Sidewalks Scale 1/4" = 1 foot

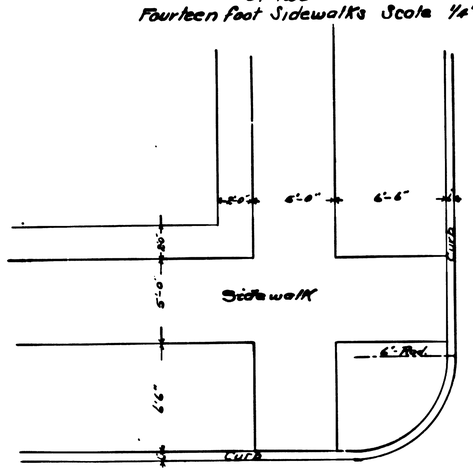

Intersection Of a Fourteen Ft. and a Ten-Ft. Sidewalk Scale 1/4" = 1 ft.

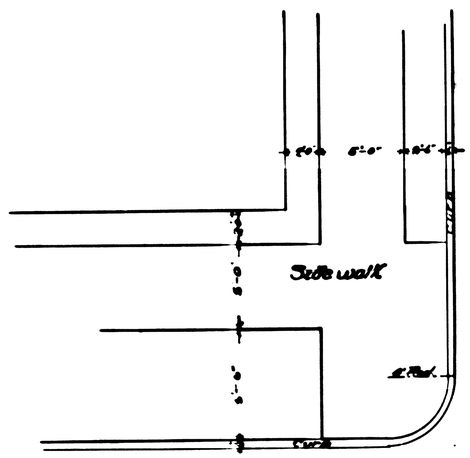

Intersection Of a Fourteen Ft. and an Eight Ft. Sidewalk, Scale 1/4" = 1 ft.

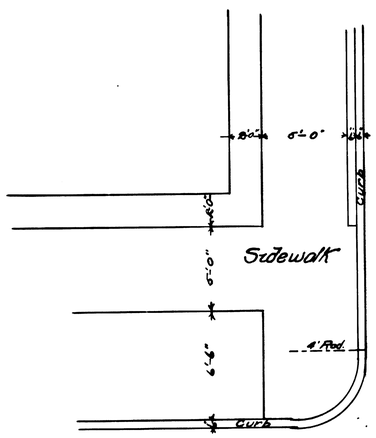

ABBREVIATIONS.

ST. INDICATES	STREET
AVE. "	AVENUE
℄ "	CENTER LINE
FT AND ' "	FOOT OR FEET
IN AND " "	INCH OR INCHES
No "	NUMBER
= "	EQUALS
DITTO "	DITTO

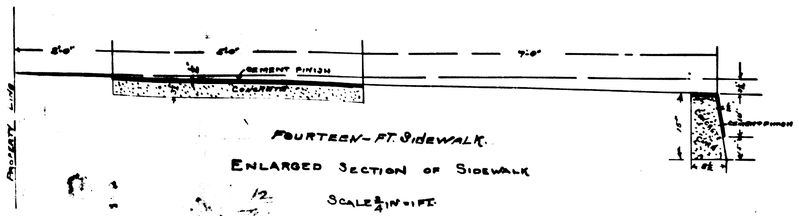

FOURTEEN-FT. SIDEWALK.

ENLARGED SECTION OF SIDEWALK

SCALE 3/4 IN = 1 FT.

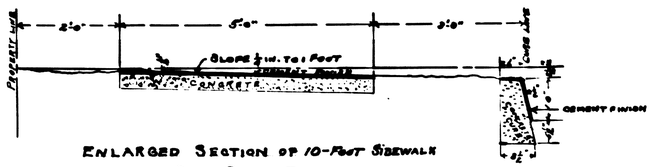

ENLARGED SECTION OF 10-FOOT SIDEWALK

SCALE 3/4 IN = 1 FT.

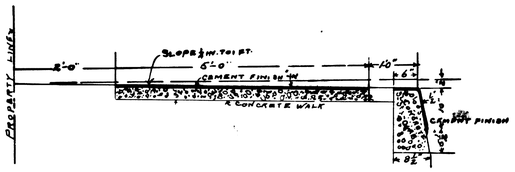

ENLARGED SECTION OF 8-FT. SIDEWALK

SCALE 3/4 IN = 1 FT.

No. 67

PLAN AND SECTIONS OF SIDEWALK AND CURB ON "T" ST. FROM FIFTH ST. TO NINTH ST.

CITY OF SAN BERNARDINO

PLAN

Showing Sidewalks on East side of "T" Street from the Centre Line of Third Street to the Centre Line of Eighth Street

Scale ~ 1-in = 60 ft.

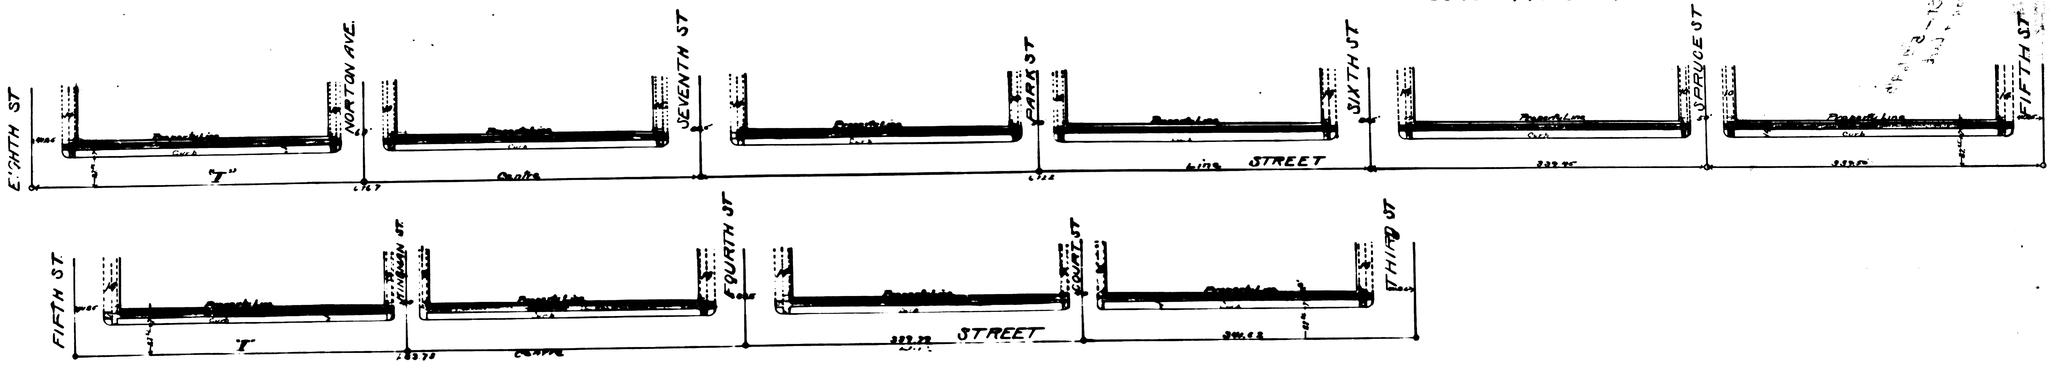

Intersection Of Two Fourteen foot Sidewalks Scale 1/4" = 1 foot

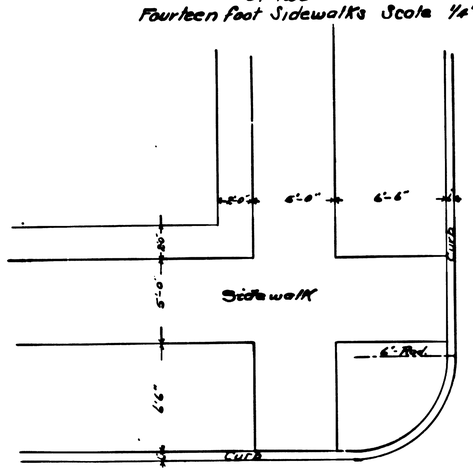

Intersection Of a Fourteen Ft. and a Ten-Ft. Sidewalk Scale 1/4" = 1 ft.

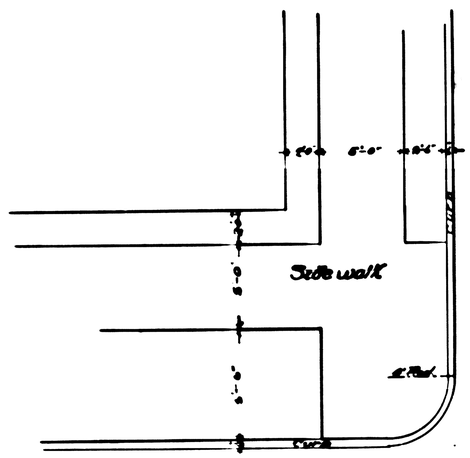

Intersection Of a Fourteen Ft. and an Eight Ft. Sidewalk, Scale 1/4" = 1 ft.

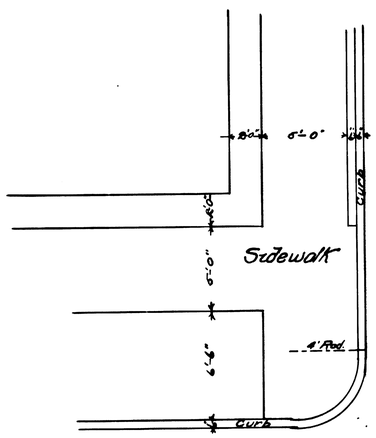

ABBREVIATIONS.

ST. INDICATES	STREET
AVE. "	AVENUE
℄ "	CENTER LINE
FT AND ' "	FOOT OR FEET
IN AND " "	INCH OR INCHES
No "	NUMBER
= "	EQUALS
DITTO "	DITTO

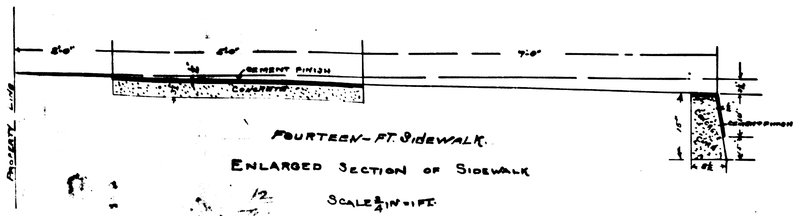

FOURTEEN-FT. SIDEWALK.

ENLARGED SECTION OF SIDEWALK

SCALE 3/4 IN = 1 FT.

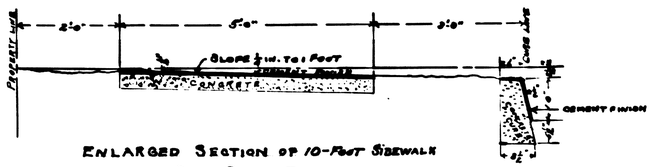

ENLARGED SECTION OF 10-FOOT SIDEWALK

SCALE 3/4 IN = 1 FT.

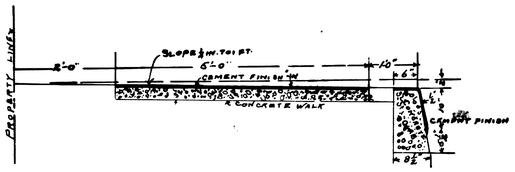

ENLARGED SECTION OF 8-FT. SIDEWALK

SCALE 3/4 IN = 1 FT.

No. 67

PLAN AND SECTIONS OF SIDEWALK AND CURB ON "T" ST. FROM FIFTH ST. TO NINTH ST.

CITY OF SAN BERNARDINO